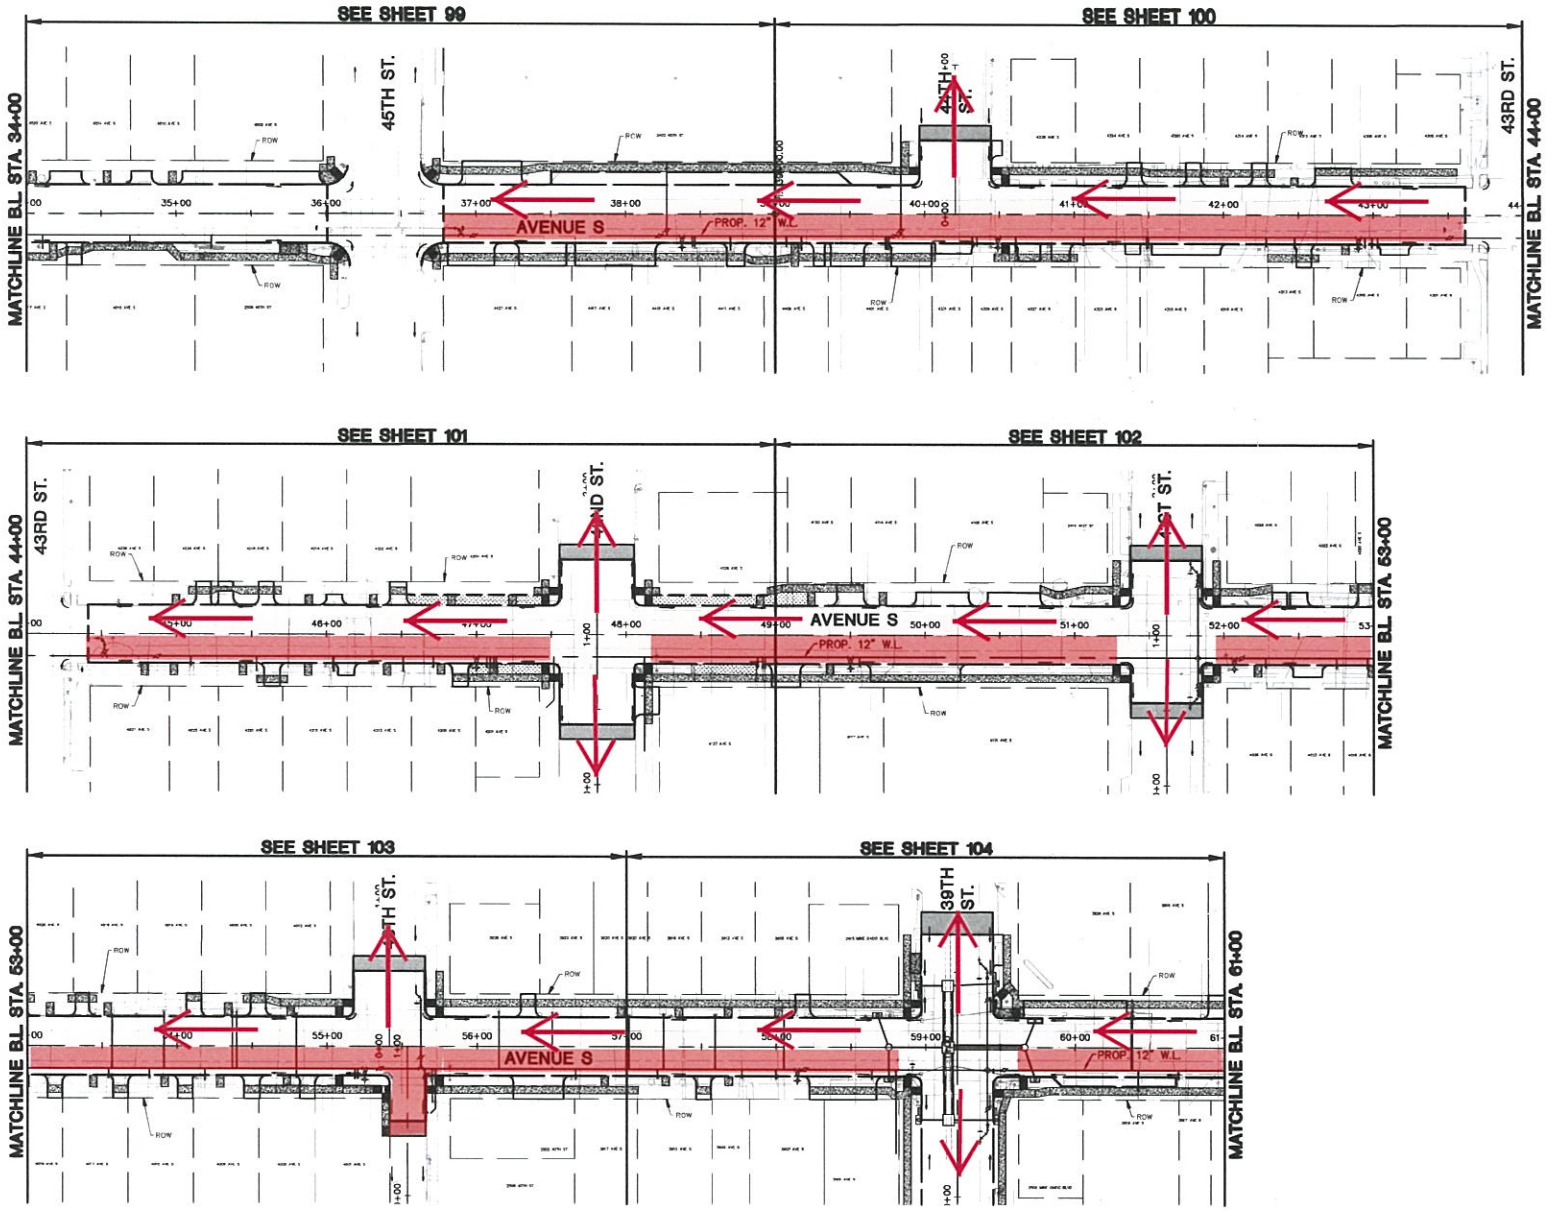

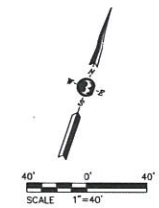

REV	DESCRIPTION	DATE	DWN.	CHK.

STATE OF TEXAS
AARON J.A. MOORE
135614
LICENSED
PROFESSIONAL ENGINEER

NOV 10, 2021

BINKLEY & BARFIELD INC.
TBPE FIRM NUMBER F-257

Binkley & Barfield consulting engineers

Binkley & Barfield, Inc.
TxEng F-257
1710 Seamist Dr
Houston, TX 77008
713.669.3433
BinkleyBarfield.com

THE STATE OF TEXAS
COUNTY OF GALVESTON

AVENUE S STREET RECONSTRUCTION
FROM 53RD ST. TO SEAWALL BLVD.

AVENUE S
OVERALL PROJECT LAYOUT
(2 OF 3)

Project No. 190000080	Scale: HORZ: 1"=40' VERT: N/A	SHEET 6 OF 196
Date: Nov 10, 2021		
Dwn By: A.J.M.		
Chkd By: T.V.C.		